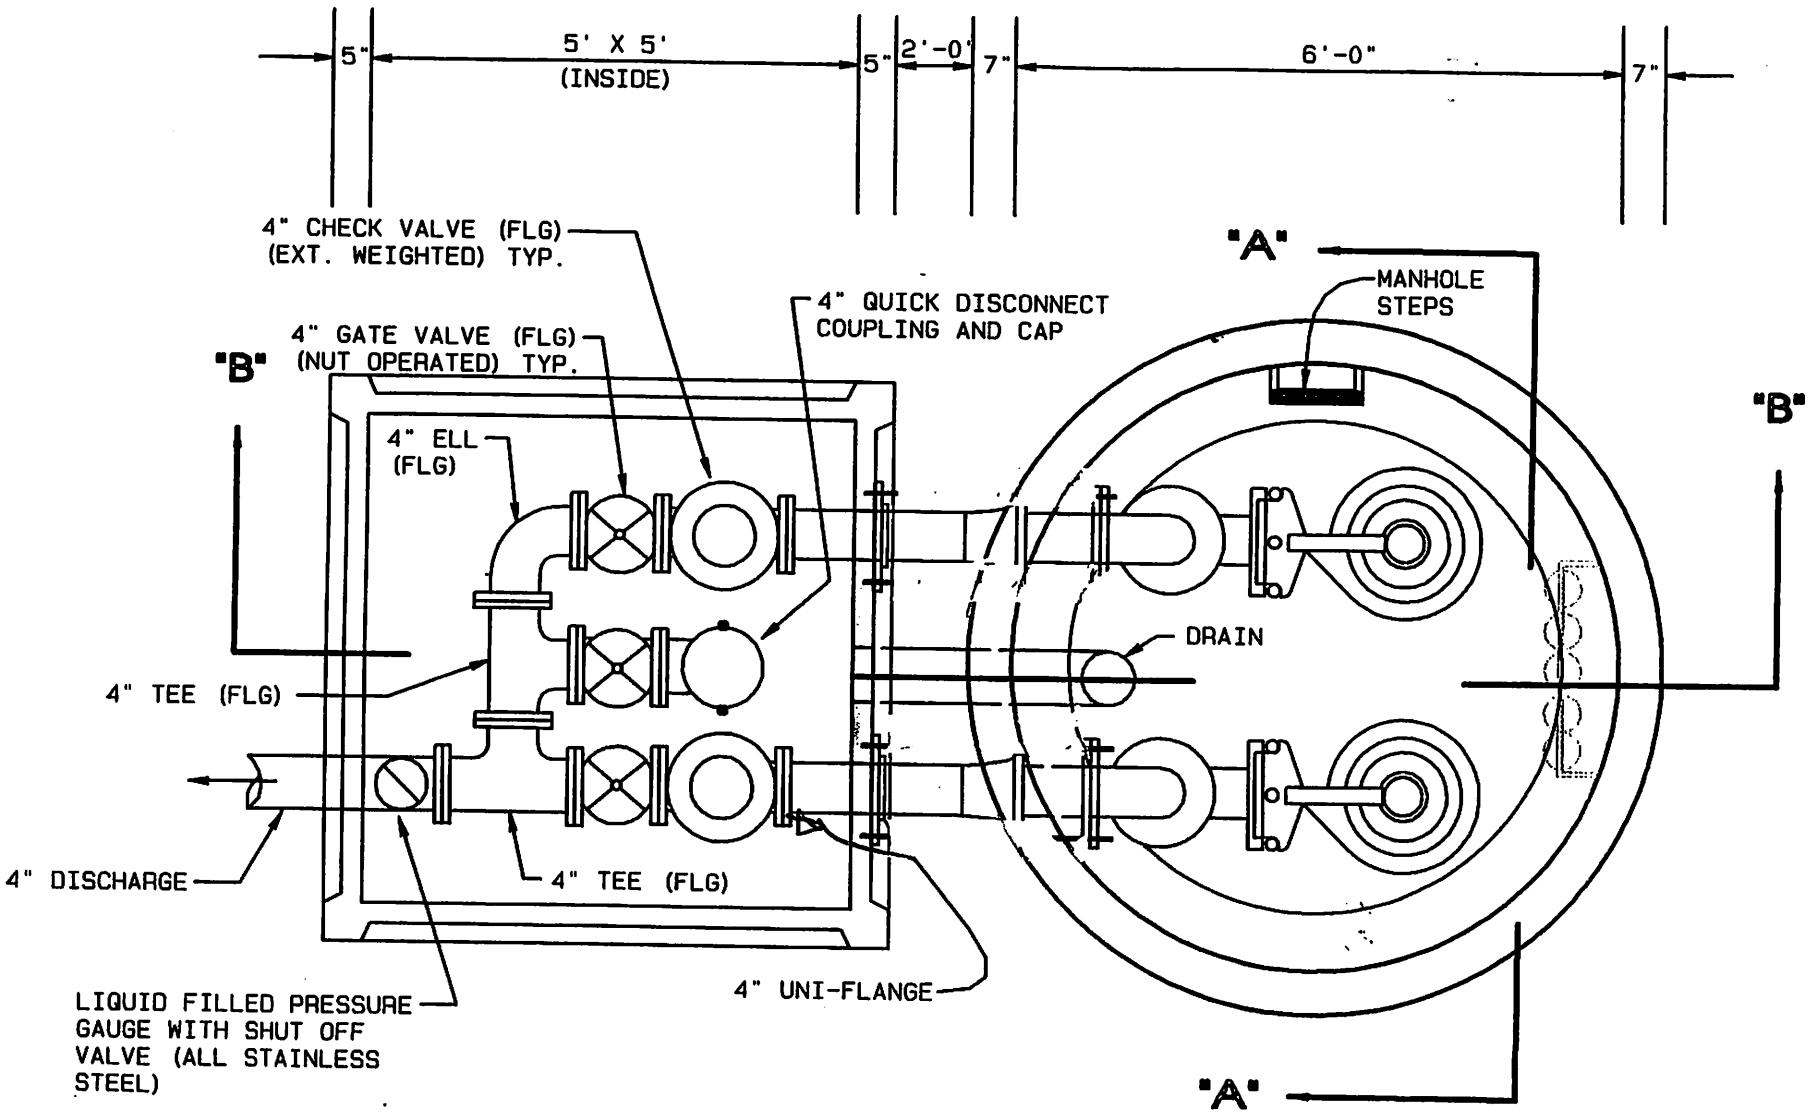

PLAN

N.T.S.

3-WAY TRANSFER SWITCH